Monterey Peninsula College
980 Fremont Blvd.
Monterey, Ca

C2G/Civil Consultants Group, Inc.
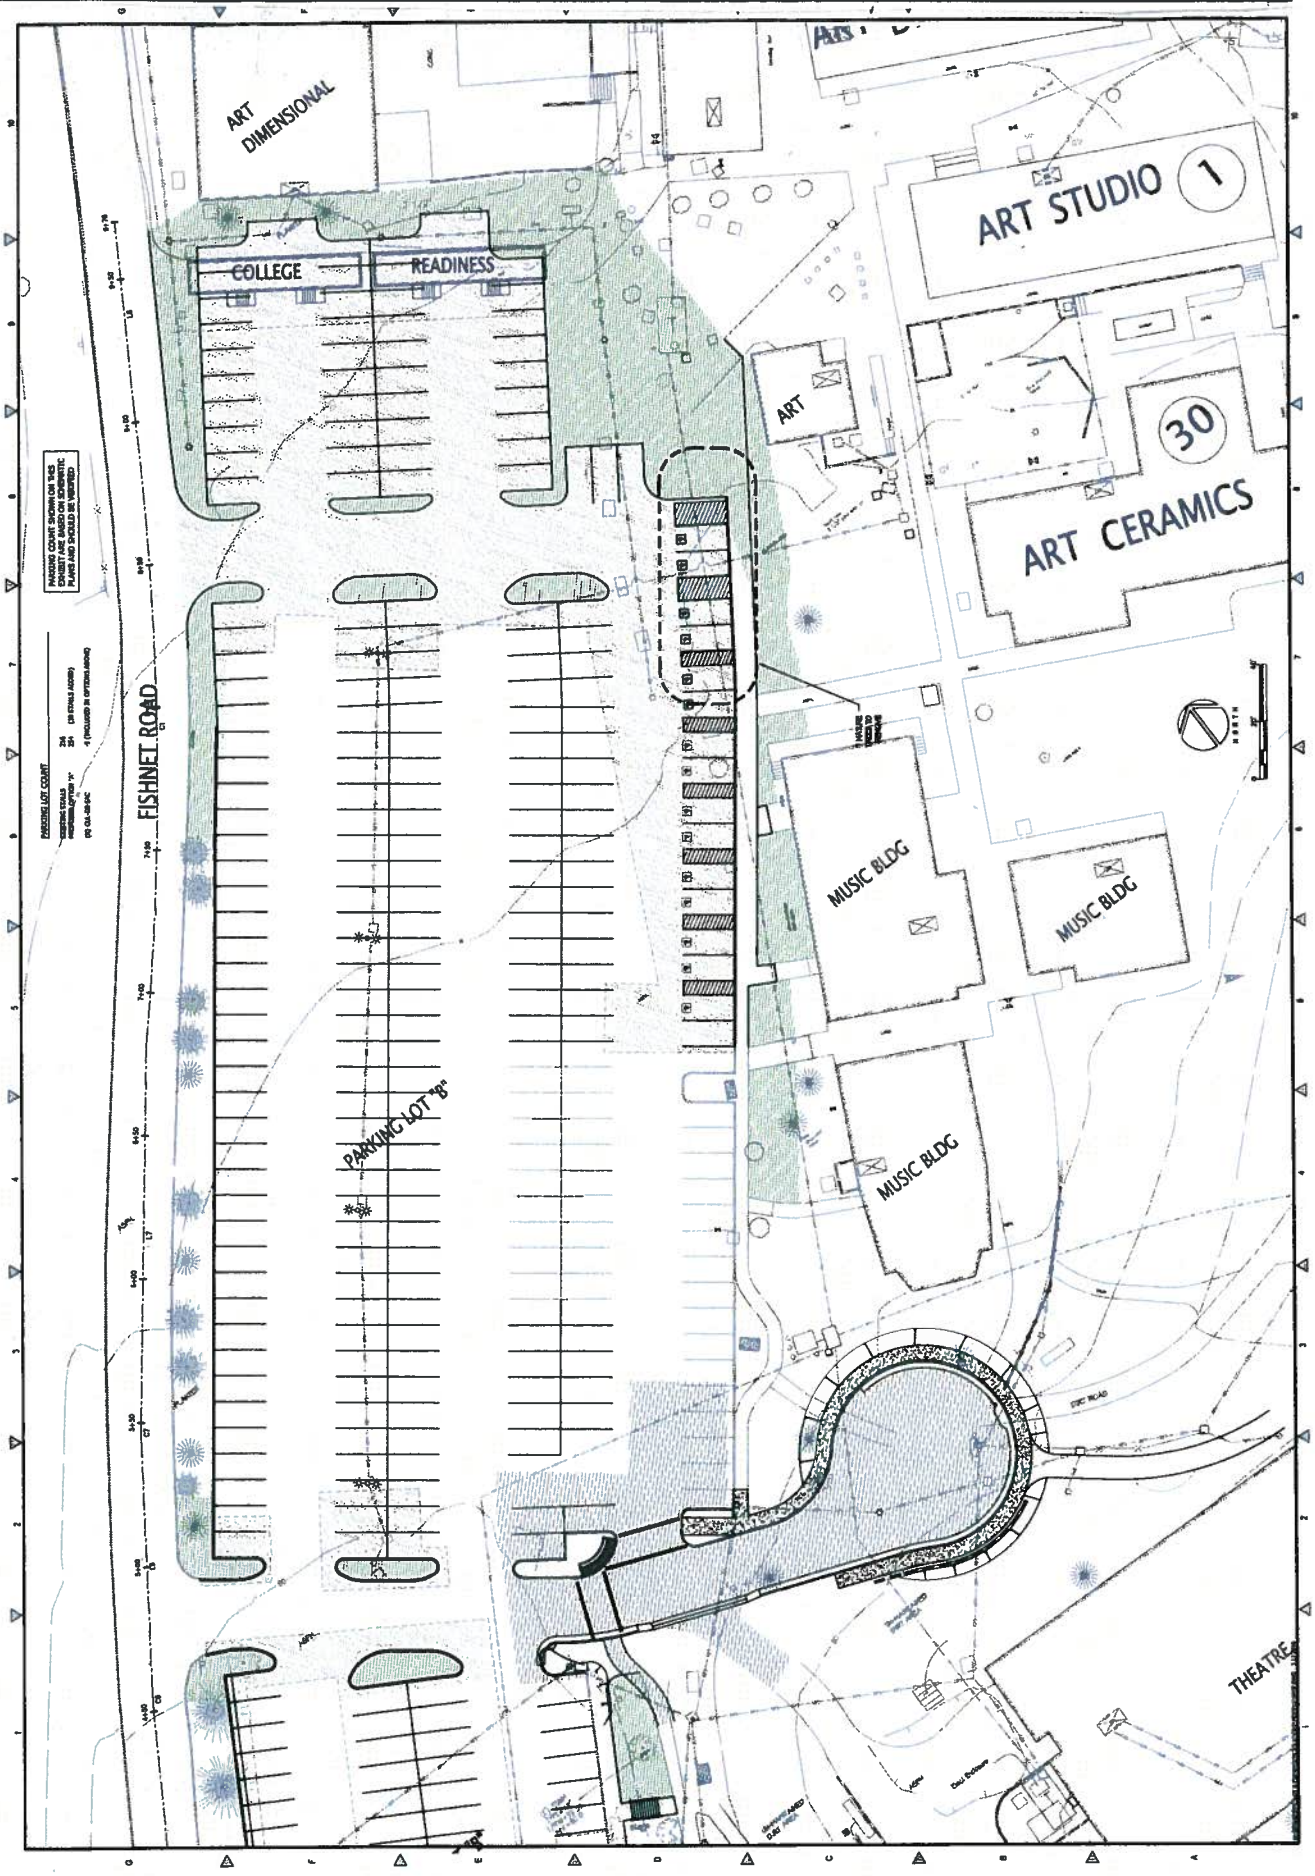
Parking Lot B Expansion
Schematic Layout